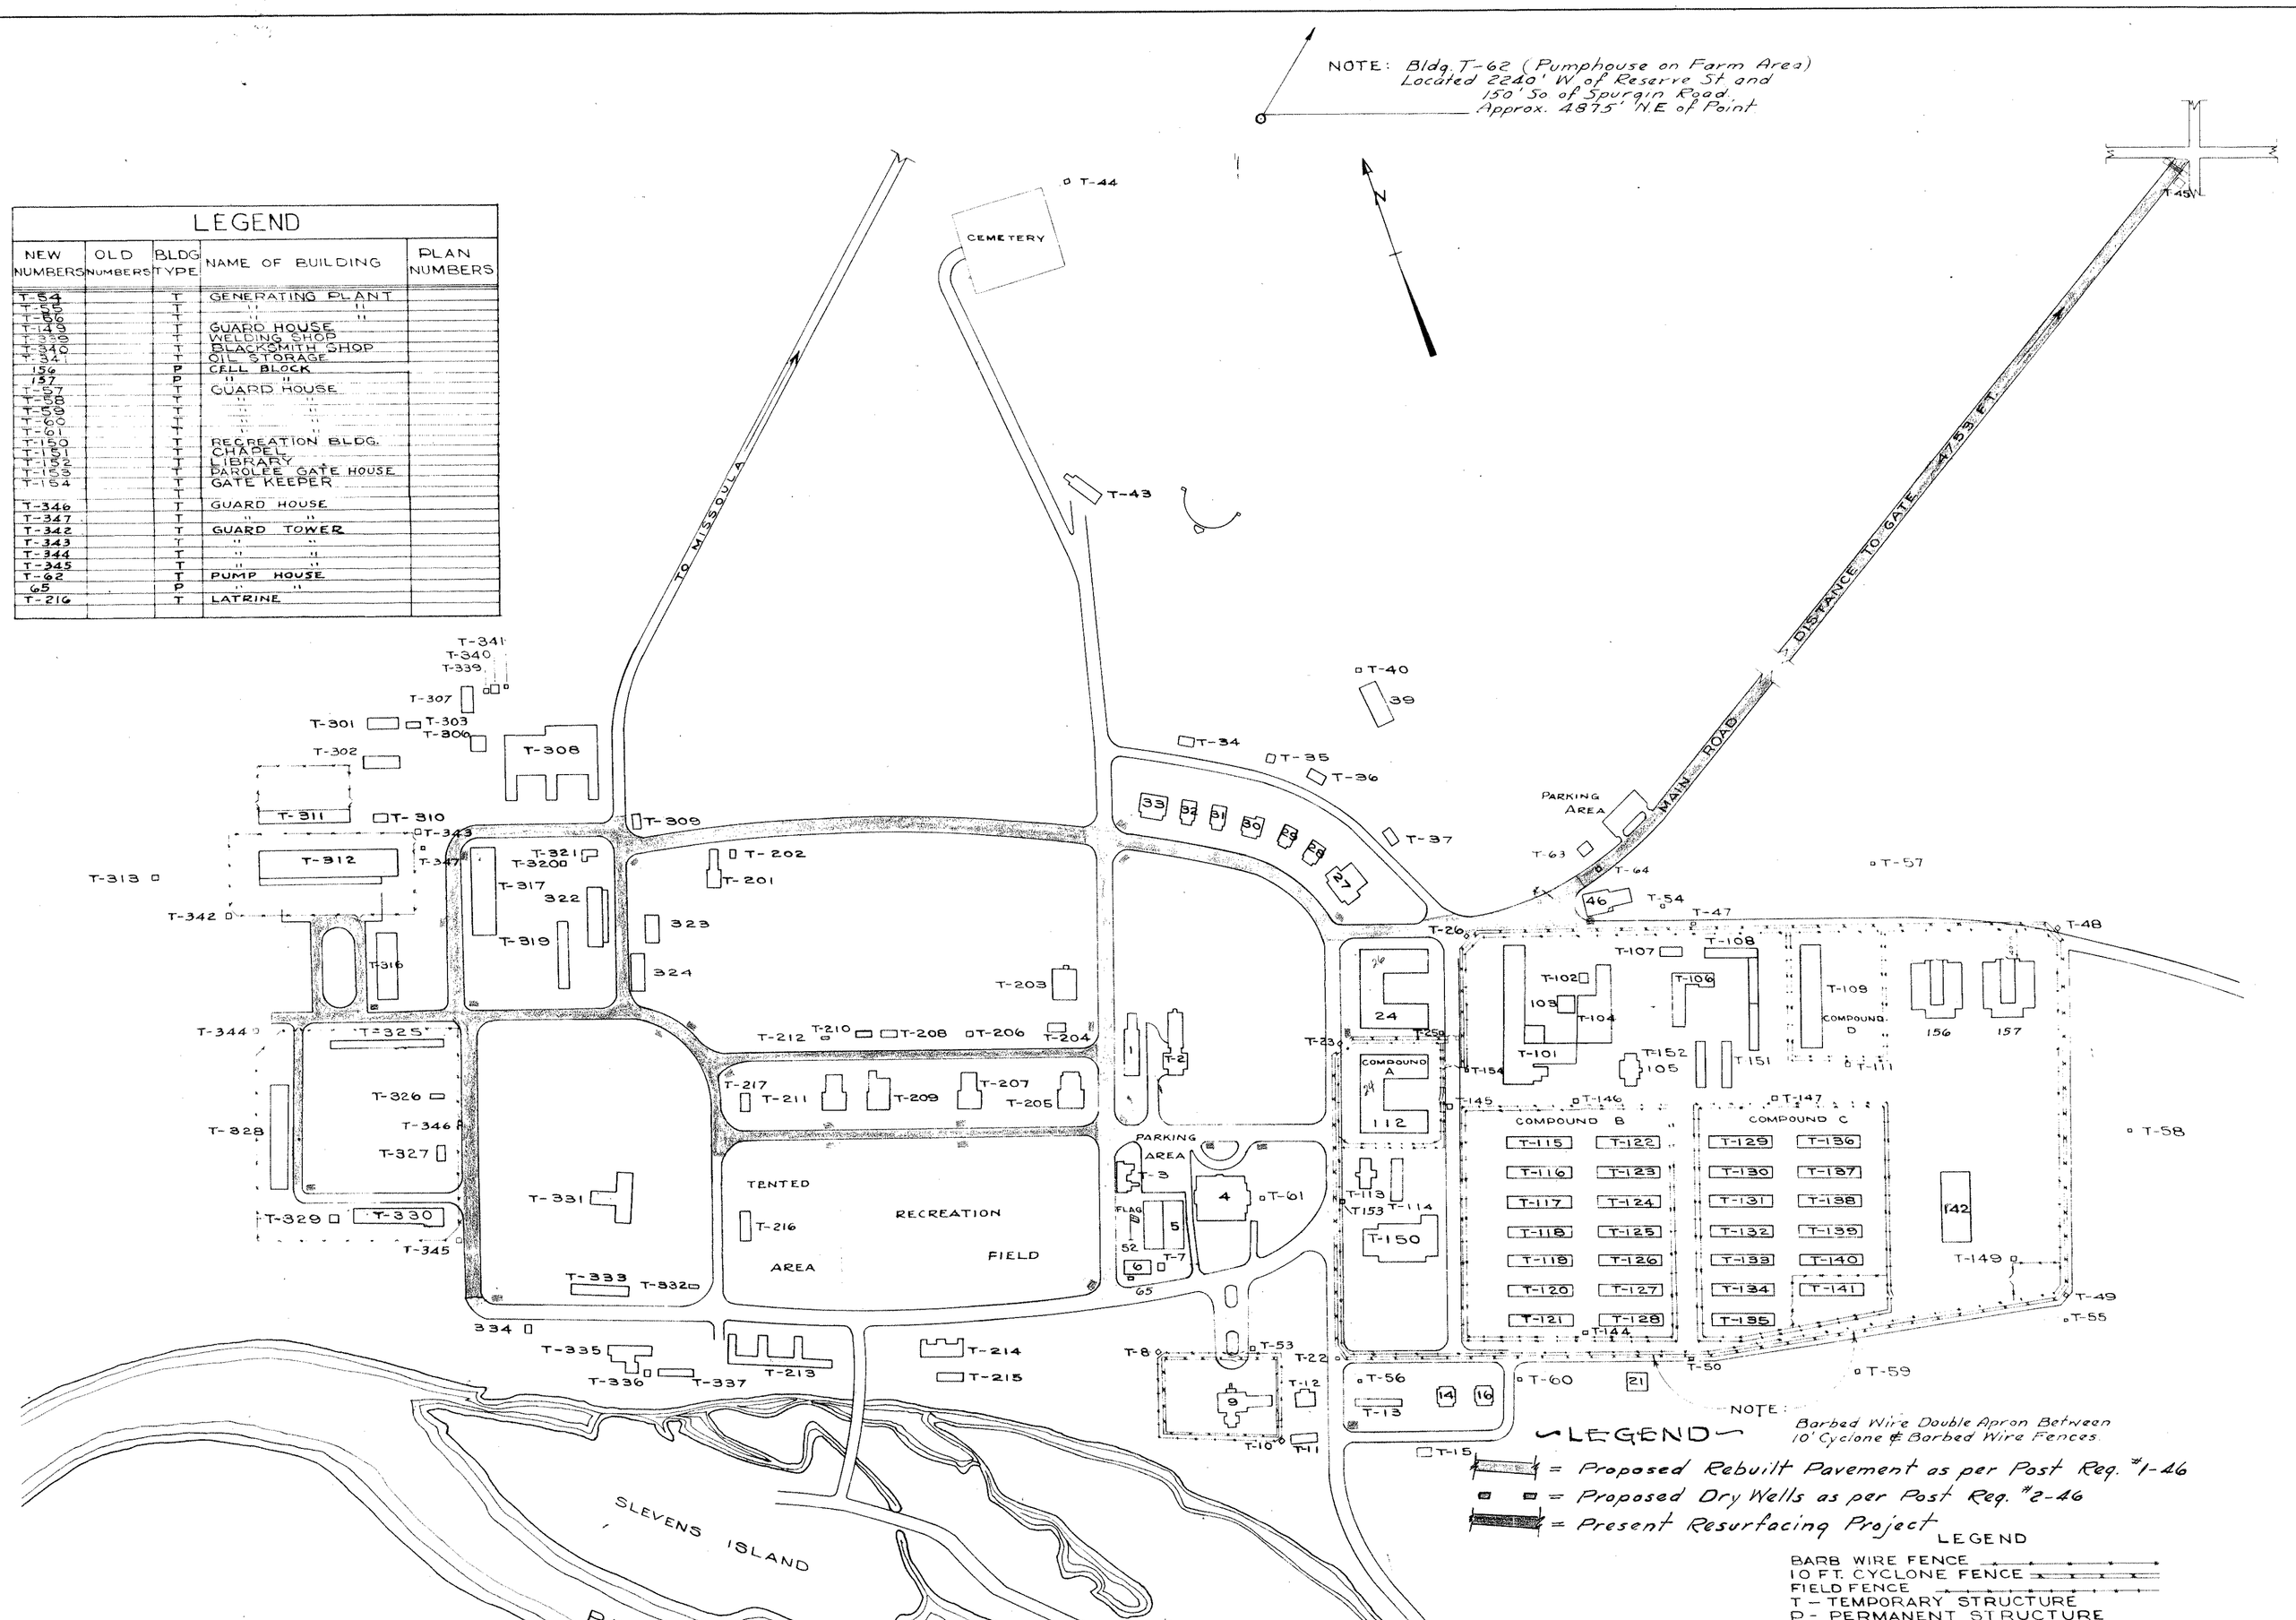

LEGEND

NEW NUMBERS	OLD NUMBERS	BLDG TYPE	NAME OF BUILDING	PLAN NUMBERS
T-53		T	GENERATING PLANT	
T-86		T	" "	
T-136		T	" "	
T-143		T	GUARD HOUSE	
T-155		T	WELDING SHOP	
T-310		T	BLACKSMITH SHOP	
T-31		T	OIL STORAGE	
152		P	CELL BLOCK	
T-57		P	" "	
T-67		T	GUARD HOUSE	
T-68		T	" "	
T-69		T	" "	
T-90		T	" "	
T-101		T	RECREATION BLDG.	
T-151		T	CHAPEL	
T-152		T	LIBRARY	
T-153		T	PAROLEE GATE HOUSE	
T-154		T	GATE KEEPER	
T-340		T	GUARD HOUSE	
T-341		T	" "	
T-342		T	GUARD TOWER	
T-343		T	" "	
T-344		T	" "	
T-345		T	" "	
T-62		T	PUMP HOUSE	
65		P	" "	
T-216		T	LATRINE	

LEGEND

NEW NUMBERS	OLD NUMBERS	BLDG TYPE	NAME OF BUILDING	PLAN NUMBERS
1	1	P	POST HEADQUARTERS	
2	2	P	POST EXCHANGE	
3	3	T	OFFICERS CLUB	
4	4	T	RECREATION BLDG.	
5	5	P	TENNIS COURT	
6	6	P	SWIMMING POOL	
7	7	T	CHANGE HOUSE	
8		T	GUARD TOWER	
9	8	P	POST HOSPITAL	
T-10	T-13	T	GUARD TOWER	
T-11	T-11	T	GARAGE	
T-12	T-9	T	NURSES QUARTERS	
T-13	T-10	T	BARRACKS	
14	12	T	QUARTERS	
T-15	T-14	T	GARAGE	
16	13	T	QUARTERS	
17	93	P	PUMP HOUSE	6-4
18	95	P	TRANSFORMER SHED	
T-19	T-95	P	SHFC	
20	91	P	PUMP HOUSE	6-4
21	70	P	SUB STATION	
T-22		T	GUARD TOWER	
T-23		T	GUARD TOWER	
T-24	18	T	BARRACKS	
T-25		T	GUARD TOWERS	
T-26		T	GUARD TOWERS	
27	20	T	OFFICERS QUARTERS	
28	21	T	OFFICERS QUARTERS	
29	22	T	OFFICERS QUARTERS	
30	23	T	OFFICERS QUARTERS	
31	24	T	OFFICERS QUARTERS	
32	25	T	OFFICERS QUARTERS	
33	26	T	OFFICERS QUARTERS	
T-34	T-89	T	GARAGE	
T-35	T-87	T	GARAGE	
T-36	T-88	T	GARAGE	
T-37	T-85	T	GARAGE	
39	90	P	TENNIS COURT	
T-40	T-32	T	UNCLASSIFIED	
T-43	T-84	T	FT MISSOULA GUN CLUB	
T-44	T-55	T	TOOL HOUSE	
T-45	T-96	T	GUARD HOUSE	
46	19	P	FIRE STATION	
T-47		T	GUARD TOWER	
T-48		T	GUARD TOWER	
T-49		T	GUARD TOWER	
T-50		T	GUARD TOWER	
T-101	T-102	T	MESS HALL	
T-102	T-38	T	WATER SOFTENER	
103	101	P	BOILER PLANT	6-1 6-2
T-104	T-103	T	LAUNDRY	
105	105	P	BAKERY	
T-106	T-108	T	SCHOOL BLDG.	
T-107	T-109	T	DISPENSARY	
T-108	T-107	T	SCHOOL	
T-109	T-109	T	D COMPOUND BARRACKS	
T-110		T	WAITING ROOM	
T-111		T	GUARD TOWER	
112	17	P	BARRACKS	
T-113	T-15	T	ENCLOSURE HDQTS.	
T-114	T-16	T	MAIL CENSOR-VISITORS	
T-115	T-110	T	BARRACKS	
T-116	T-111	T	"	
T-117	T-112	T	"	
T-118	T-113	T	"	
T-119	T-114	T	"	
T-120	T-115	T	"	
T-121	T-116	T	"	
T-122	T-117	T	COMPOUND OFFICE	
T-123	T-118	T	BARRACKS	
T-124	T-119	T	"	
T-125	T-120	T	"	
T-126	T-121	T	"	
T-127	T-122	T	"	
T-128	T-123	T	"	
T-129	T-124	T	COMPOUND OFFICE	
T-130	T-125	T	BARRACKS	
T-131	T-126	T	"	
T-132	T-127	T	"	
T-133	T-128	T	"	
T-134	T-129	T	"	
T-135	T-130	T	"	
T-136	T-131	T	"	
T-137	T-132	T	BARRACKS	
T-138	T-133	T	"	
T-139	T-134	T	"	
T-140	T-135	T	"	
T-141	T-136	T	"	
142	149	P	STABLE	6-9
T-201	T-35	T	QUARTERS	
T-202	T-75	T	GARAGE	
T-203	T-76	T	GARAGE	
T-204	T-31	T	GARAGE	
T-205	T-27	T	QUARTERS	
T-206	T-32	T	COAL SHED	
T-207	T-28	T	QUARTERS	
T-208	T-33	T	GARAGE	
T-209	T-29	T	QUARTERS	
T-210	T-34	T	GARAGE	
T-211	T-30	T	QUARTERS	
T-212	T-35	T	COAL SHED	
T-213	T-67	T	QUARTERS	
T-214	T-68	T	QUARTERS	
T-215	T-69	T	GARAGE	
T-301	T-51	T	STABLE	
T-302	T-50	T	WAREHOUSE	
T-303	T-77	T	SHED	
T-306	T-46	T	P.E. CARP. SHOP	
T-307	T-45	T	LUMBER STORAGE	
T-308	T-44	T	WAREHOUSE & SHOPS	
T-309	T-43	T	PAINT STORAGE	
T-310	T-47	T	QUARTERS	
T-311	T-49	T	WAREHOUSE	
T-312	T-48	T	CLOTHING REPAIR	6-5 6-6
T-313	T-85	T	SHED	
T-317	T-315	T	QUARTERS	
T-319	T-42	T	POST ENGINEER	
T-317	T-40	T	QUARTERMASTER	
T-318	T-41	T	LUMBER STORAGE	
T-319	T-39	T	WAREHOUSE	
T-320		T	WOOD SAW SHED	
T-321	T-42	T	SCALE HOUSE	
322	T-38	P	WARE HOUSE	
T-323	T-36	T	ROOT CELLAR	
T-324	T-37	T	ROOT CELLAR	
T-325	T-55	T	POWER TRAIN UNIT	
T-326	T-56	T	GAS STATION	
T-327	T-57	T	OIL STORAGE	
T-328	T-54	T	MOTOR POOL	
T-329	T-59	T	BOILER PLANT	
T-330	T-58	T	GARAGE	6-7
331	T-60	T	N.C.O. CLUB	
T-332	T-62	T	GAS STATION	
T-333	T-61	T	BARRACKS	
334	63	T	MAGAZINE	
T-335	T-64	T	BARRACKS	
T-336		T	COAL SHED	
T-337	T-66	T	WAREHOUSE	
51		P	WATERTANK	
52		P	FLAG POLE	
T-144		T	RETURN PUMP	
T-145		T	GUARD HOUSE	
T-146		T	"	
T-147		T	"	
T-64		T	"	
T-53		T	"	

NOTE: Barbed Wire Double Apron Between 10' Cyclone & Barbed Wire Fences.

LEGEND

= Proposed Rebuilt Pavement as per Post Req. #1-46

= Proposed Dry Wells as per Post Req. #2-46

= Present Resurfacing Project

LEGEND

BARB WIRE FENCE
10 FT. CYCLONE FENCE
FIELD FENCE
T – TEMPORARY STRUCTURE
P – PERMANENT STRUCTURE

OFFICE OF THE POST ENGINEER
FORT MISSOULA, MONTANA

BASE MAP
FT. MISSOULA MONT.

DRAWN BY	SUBMITTED BY:	DATE
J.R.C.	J. R. Humbles, Capt. POST ENGINEER	10-16-44
TRACED BY	APPROVED BY:	PLAN NO
J.R.C.	C. H. Wilkerson, Lt. Col. COMMANDANT	2-1

SCALE - ½ INCHES = 100 FT.

NO.	REVISIONS	BY	APP'D	DATE
	Added fence line north of Bldg. T-311 and roadway around Bldgs. T-56, T-13, 14 & 16. Relocated Bldg. T-153. Removed Bldgs. T-38, T-41, 142, T-143, T-155, T-304, T-305.			
3	T-314, T-338 & East 30' of T-337 & East 70' of T-303. Added Bldgs. T-62, T-63, T-64, 65, 156, 157, T-216, T-342, T-343, T-344, T-345, T-346, T-347. Added enclosure fence to Bldgs. T-312, T-141 and Motor Pool Area.	G.J.R.		4 Sept '45
	Added driveways to Bldgs. 1, 3 & 4 and Parking Areas. Relocated Bldgs. T-44, T-53 & T-307. Relocated Bldg. T-315 and changed number to T-217. Removed Bldgs. T-318A & T-318B. Changed Bldg. T-306 to read Post Eng'rs. Carpenter Shop.	G.J.R.		6 Aug '45
	Bldg. T-148. Originally mislocated on tracing now			
1	located correctly and numbered correctly.	J.R.C.		12-19-44

Z 20 9

MEDC-494-17