NOTE: Bldg. T-62 (Pumphouse on Farm Area) Located 2240' W. of Reserve St. and 150' So. of Spurgin Road. Approx. 4875' NE of Point.

LEGEND

NEW NUMBERS	OLD NUMBERS	BLDG TYPE	NAME OF BUILDING	PLAN NUMBERS
T-53		T	GENERATING PLANT	
T-54		T	" "	
T-55		T	" "	
T-145		T	GUARD HOUSE	
T-146		T	WELDING SHOP	
T-147		T	BLACKSMITH SHOP	
T-148		T	OIL STORAGE	
156		P	CELL BLOCK	
157		P	" "	
T-107		T	GUARD HOUSE	
T-108		T	" "	
T-109		T	" "	
T-110		T	" "	
T-111		T	RECREATION BLDG.	
T-112		T	CHAPEL	
T-113		T	LIBRARY	
T-152		T	PAROLEE GATE HOUSE	
T-153		T	GATE KEEPER	
T-154		T	" "	
T-340		T	GUARD HOUSE	
T-341		T	" "	
T-342		T	GUARD TOWER	
T-343		T	" "	
T-344		T	" "	
T-345		T	" "	
T-62		T	PUMP HOUSE	
65		P	" "	
T-216		T	LATRINE	

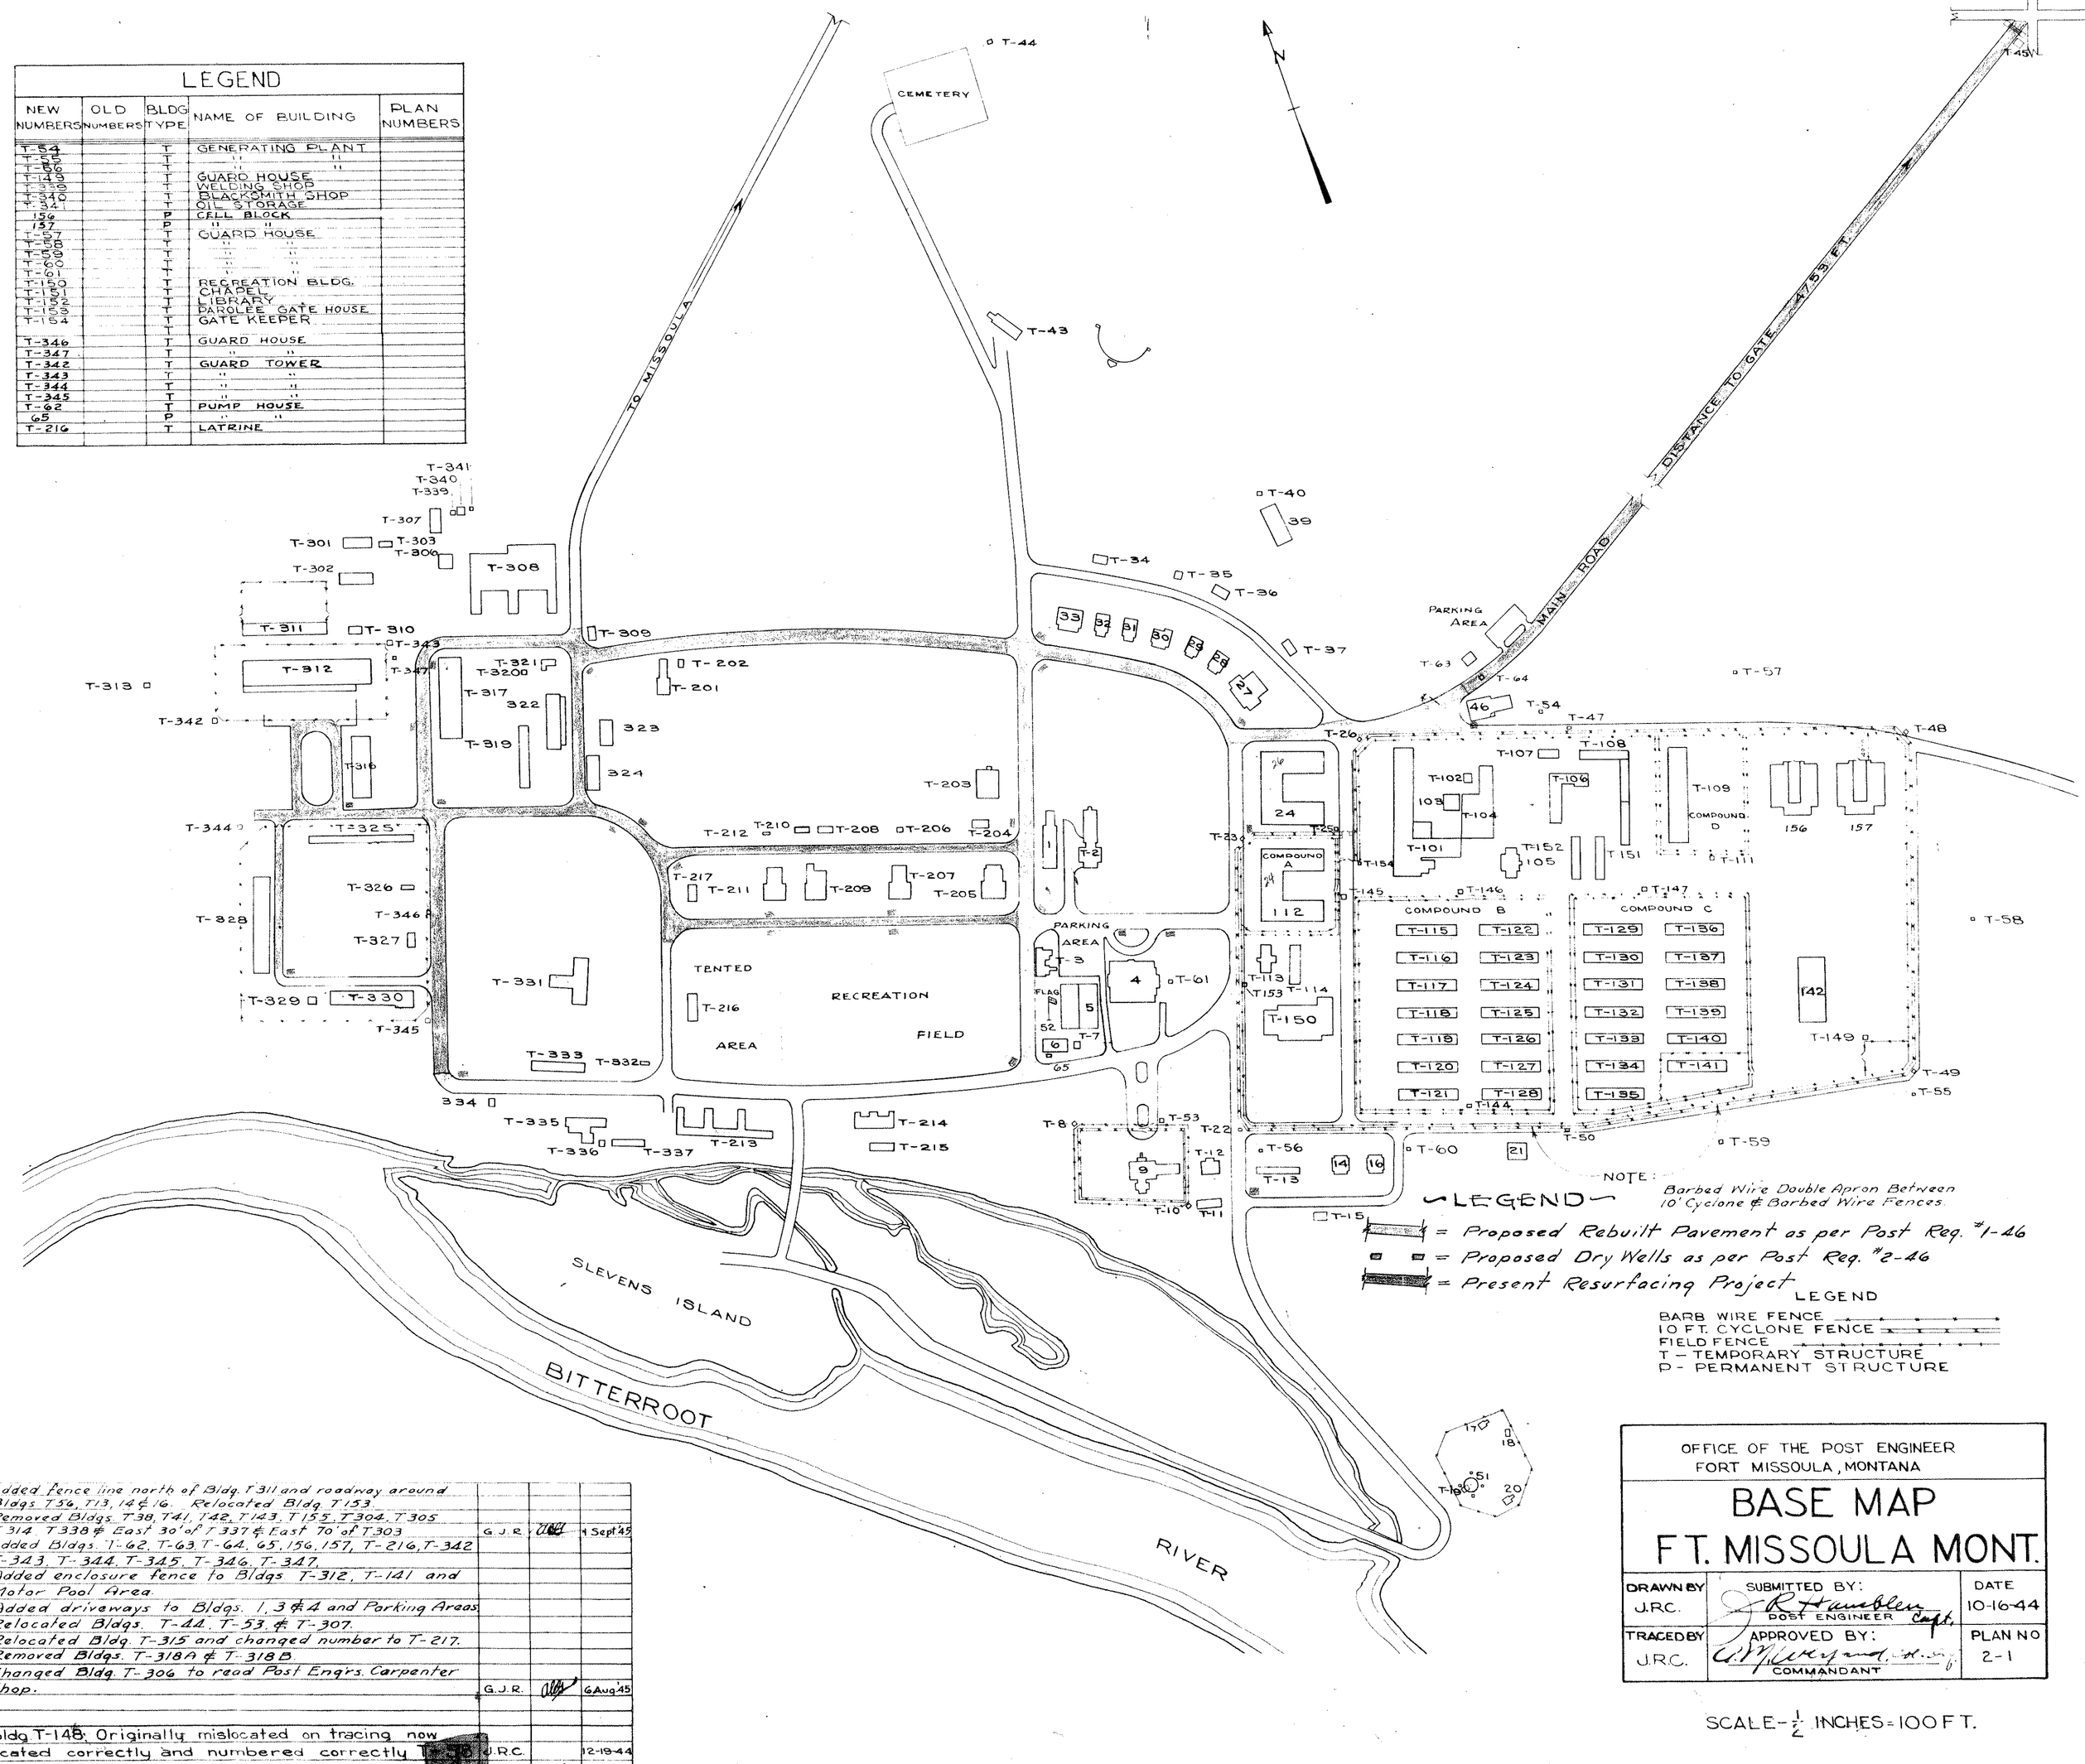

NOTE: Barbed Wire Double Apron Between 10' Cyclone & Barbed Wire Fences

LEGEND

= Proposed Rebuilt Pavement as per Post Req. #1-46

= Proposed Dry Wells as per Post Req. #2-46

= Present Resurfacing Project

LEGEND

BARB WIRE FENCE
10 FT. CYCLONE FENCE
FIELD FENCE
T – TEMPORARY STRUCTURE
P – PERMANENT STRUCTURE

NO.	REVISIONS	BY	APP'D	DATE
	Added fence line north of Bldg. T-311 and roadway around Bldgs. T-56, T-13, 14 & 16. Relocated Bldg. T-153.			
	Removed Bldgs. T-38, T-41, 142, T-143, T-155, T-304, T-305.			
3	T-314, T-338 & East 30' of T-337 & East 70' of T-303	G.J.R.		4 Sept '45
	Added Bldgs. T-62, T-63, T-64, 65, 156, 157, T-216, T-342			
	T-343, T-344, T-345, T-346, T-347.			
	Added enclosure fence to Bldgs. T-312, T-141 and			
	Motor Pool Area.			
	Added driveways to Bldgs. 1, 3 & 4 and Parking Areas.			
	Relocated Bldgs. T-44, T-53 & T-307.			
	Relocated Bldg. T-315 and changed number to T-217.			
	Removed Bldgs. T-318A & T-318B.			
	Changed Bldg. T-306 to read Post Engrs. Carpenter			
2	Shop.	G.J.R.		6 Aug-45
	Bldg. T-148, Originally mislocated on tracing now			
1	located correctly and numbered correctly	J.R.C.		12-19-44

OFFICE OF THE POST ENGINEER
FORT MISSOULA, MONTANA

BASE MAP
FT. MISSOULA MONT.

DRAWN BY	SUBMITTED BY:	DATE
J.R.C.	R. T. Hamblen, POST ENGINEER, Capt.	10-16-44
TRACED BY	APPROVED BY:	PLAN NO
J.R.C.	C. W. Kilgore, Jr., COMMANDANT	2-1

SCALE - 1/2 INCHES = 100 FT.

LEGEND

NEW NUMBERS	OLD NUMBERS	BLDG TYPE	NAME OF BUILDING	PLAN NUMBERS
T-1	1	P	POST HEADQUARTERS	
T-2	2	P	POST EXCHANGE	
T-3	3	P	OFFICERS CLUB	
4	4	P	RECREATION BLDG.	
5	5	P	TENNIS COURT	
T-6	T-6	T	SWIMMING POOL	
T-7	T-7	T	CHANGE HOUSE	
T-8		T	GUARD TOWER	
8	8	P	POST HOSPITAL	
T-10	T-9	T	GUARD TOWER	
T-11	T-11	T	GARAGE	
T-12	T-9	T	NURSES QUARTERS	
T-13	T-10	T	BARRACKS	
14	12	P	QUARTERS	
T-15	T-14	T	GARAGE	
T-16	13	P	QUARTERS	
T-17	99	P	PUMP HOUSE	6-4
T-18	99A	P	TRANSFORMER SHED	
19	T-95	P	SHED	
20	91	P	PUMP HOUSE	6-4
21	70	P	SUB STATION	
T-22		T	GUARD TOWER	
T-23		T	GUARD TOWER	
24	18	P	BARRACKS	
T-25		T	GUARD TOWERS	
T-26		T	GUARD TOWERS	
27	20	P	OFFICERS QUARTERS	
28	21	P	OFFICERS QUARTERS	
29	22	P	OFFICERS QUARTERS	
30	23	P	OFFICERS QUARTERS	
31	24	P	OFFICERS QUARTERS	
32	25	P	OFFICERS QUARTERS	
33	26	P	OFFICERS QUARTERS	
T-34	T-99	T	GARAGE	
T-35	T-98	T	GARAGE	
T-36	T-97	T	GARAGE	
T-37	T-96	T	GARAGE	
39	90	P	TENNIS COURT	
T-40	92	T	UNCLASSIFIED	
T-43	T-84	T	FT. MISSOULA GUN CLUB	
T-44		T	TOOL HOUSE	
T-45	T-96	T	GUARD HOUSE	
46	19	P	FIRE STATION	
T-47		T	GUARD TOWER	
T-48		T	GUARD TOWER	
T-50		T	GUARD TOWER	
T-101	T-102	T	MESS HALL	
T-102	T-98	T	WATER SOFTENER	
103	101	P	BOILER PLANT	6-1 6-2
T-104	T-103	T	LAUNDRY	
105	105	P	BAKERY	
T-106	T-108	T	SCHOOL BLDG.	
T-107	T-106	T	DISPENSARY	
T-108	T-107	T	SCHOOL	
T-109	T-109	T	D COMPOUND BARRACKS	
T-110		T	WAITING ROOM	
T-111		T	GUARD TOWER	
112	17	P	BARRACKS	
T-113a	T-115	T	ENCLOSURE HOGTS	
T-114	T-116	T	MAIL CENSOR-VISITORS	
T-115	T-119	T	BARRACKS	
T-116	T-111	T	"	
T-117	T-113	T	"	
T-118	T-112	T	"	
T-119	T-114	T	"	
T-120	T-115	T	"	
T-121	T-117	T	COMPOUND OFFICE	
T-122	T-118	T	BARRACKS	
T-123	T-120	T	"	
T-124	T-121	T	"	
T-125	T-122	T	"	
T-126	T-123	T	"	
T-127	T-124	T	COMPOUND OFFICE	
T-128	T-125	T	BARRACKS	
T-129	T-126	T	"	
T-130	T-127	T	"	
T-131	T-128	T	"	
T-132	T-129	T	"	
T-133	T-130	T	"	
T-134	T-131	T	"	
T-135	T-105	T	BARRACKS	
T-136	T-133	T	"	
T-137	T-134	T	"	
T-138	T-135	T	"	
T-139	T-136	T	"	
T-140	T-137	T	"	
T-141	T-138	T	"	
142	149	P	STABLE	6-9
T-201	T-135	T	QUARTERS	
T-202	T-125	T	GARAGE	
T-203	T-126	T	GARAGE	
T-204	T-131	T	GARAGE	
T-205	T-127	T	QUARTERS	
T-206	T-132	T	COAL SHED	
T-207	T-128	T	QUARTERS	
T-208	T-129	T	GARAGE	
T-209	T-130	T	QUARTERS	
T-210	T-134	T	GARAGE	
T-211	T-133	T	QUARTERS	
T-212	T-135	T	COAL SHED	
T-213	T-137	T	QUARTERS	
T-214	T-138	T	QUARTERS	
T-215	T-139	T	GARAGE	
T-301	T-141	T	STABLE	
T-302	T-50	T	WAREHOUSE	
T-303	T-77	T	SHED	
T-306	T-46	T	P.E. CARP. SHOP	
T-307	T-45	T	LUMBER STORAGE	
T-308	T-44	T	WAREHOUSE & SHOPS	
T-309	T-43	T	PAINT STORAGE	
T-310	T-47	T	QUARTERS	
T-311	T-48	T	WAREHOUSE	
T-312	T-48	T	CLOTHING REPAIR	6-5 6-6
T-313	T-85	T	SHED	
T-217	T-113	T	QUARTERS	
T-314	T-42	T	POST ENGINEER	
T-317	T-40	T	QUARTERMASTER	
T-318	T-41	T	LUMBER STORAGE	
T-319	T-39	T	WAREHOUSE	
T-320		T	WOOD SAW SHED	
T-321	T-38	T	SCALE HOUSE	
322	T-38	P	WAREHOUSE	
T-323	T-36	T	ROOT CELLAR	
T-324	T-37	T	ROOT CELLAR	
T-325	T-55	T	POWER TRAIN UNIT	
T-326	T-56	T	GAS STATION	
T-327	T-57	T	OIL STORAGE	
T-328	T-54	T	MOTOR POOL	
T-329	T-53	T	BOILER PLANT	
T-330	T-58	T	GARAGE	6-7
T-331	T-60	T	N.C.O. CLUB	
T-332	T-62	T	GAS STATION	
T-333	T-61	T	BARRACKS	
T-334	63	T	MAGAZINE	
T-335	T-64	T	BARRACKS	
T-336		T	COAL SHED	
T-337	T-66	T	WAREHOUSE	
51		P	WATERTANK	
52		P	FLAG POLE	
T-144		T	RETURN PUMP	
T-145		T	GUARD HOUSE	
T-146		T	" "	
T-147		T	" "	
T-94		T	" "	
T-53		T	" "	

MEDC-494-17